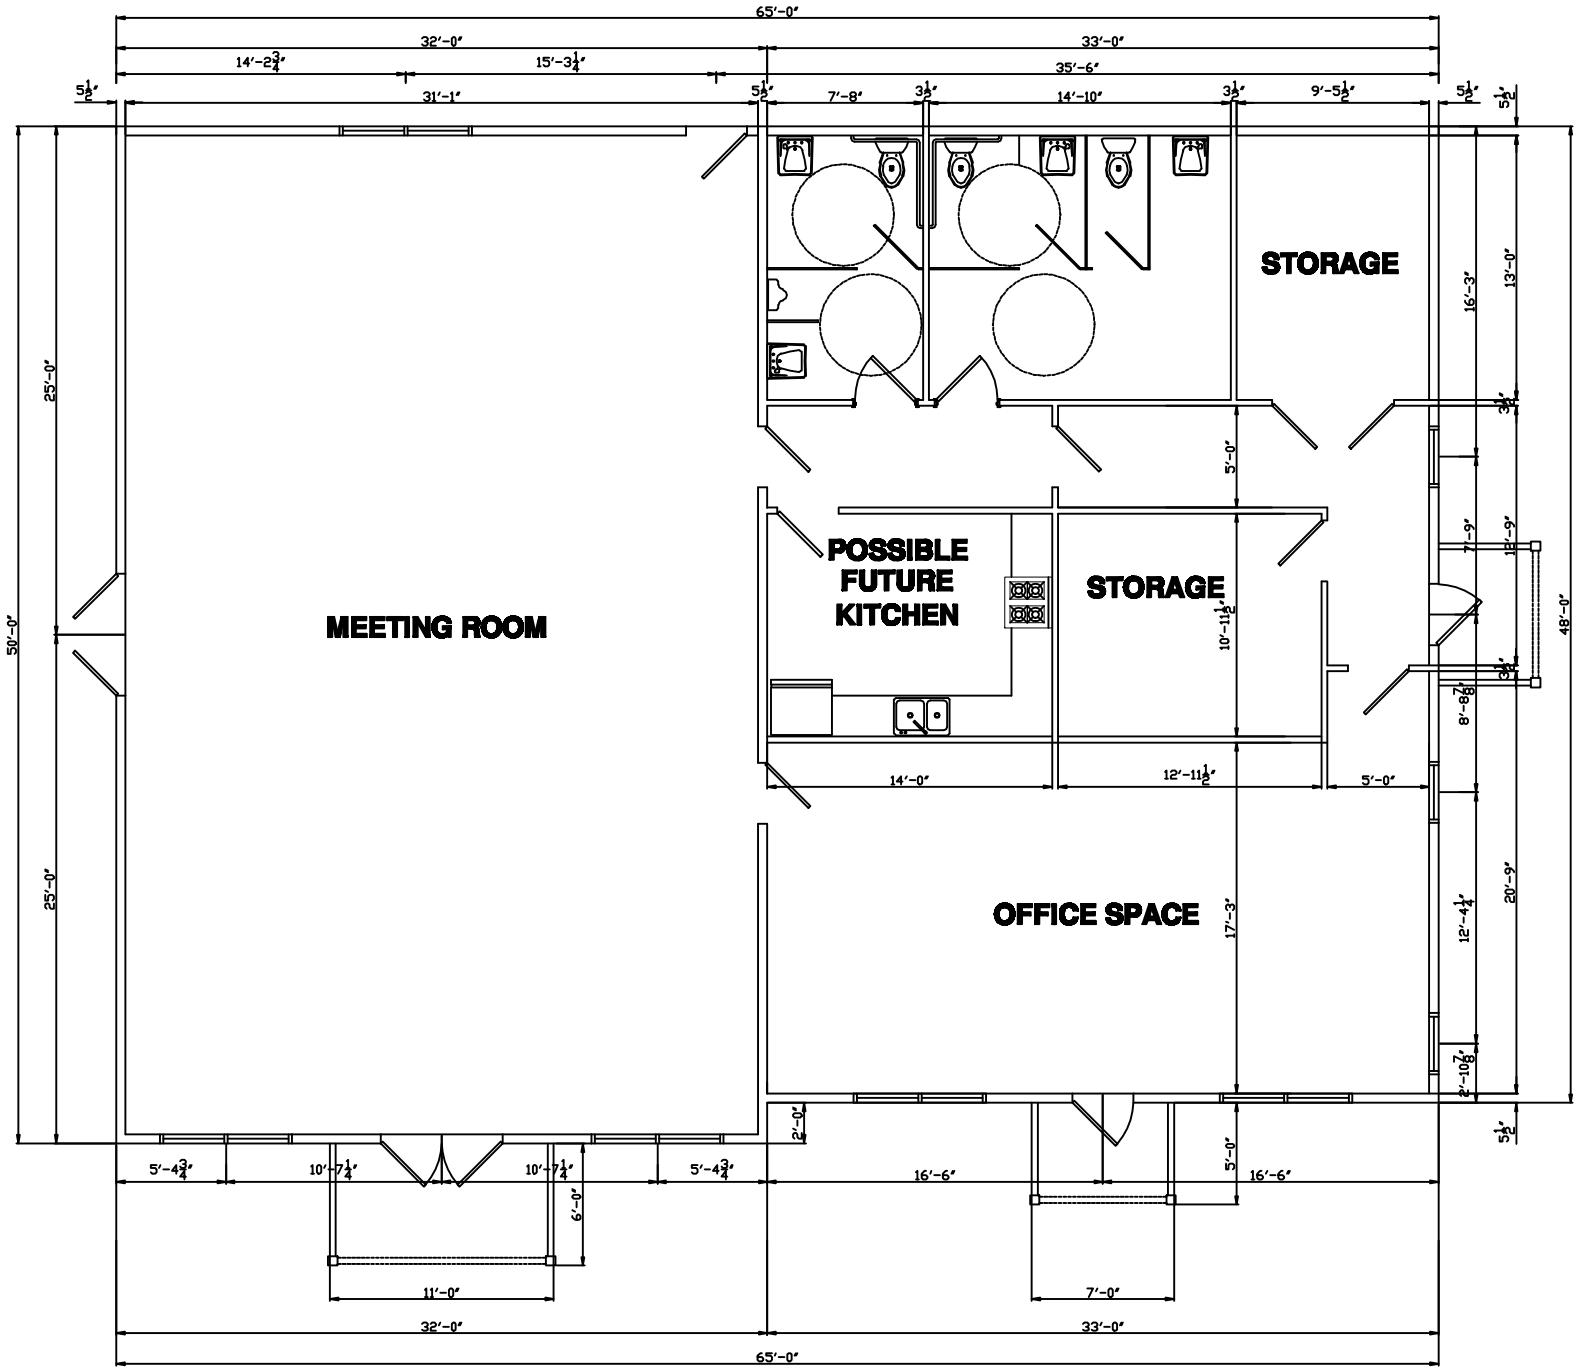

POCONO FARMS EAST
PROPOSED OFFICE BUILDING,
MEETING ROOM,
COMMUNITY CENTER